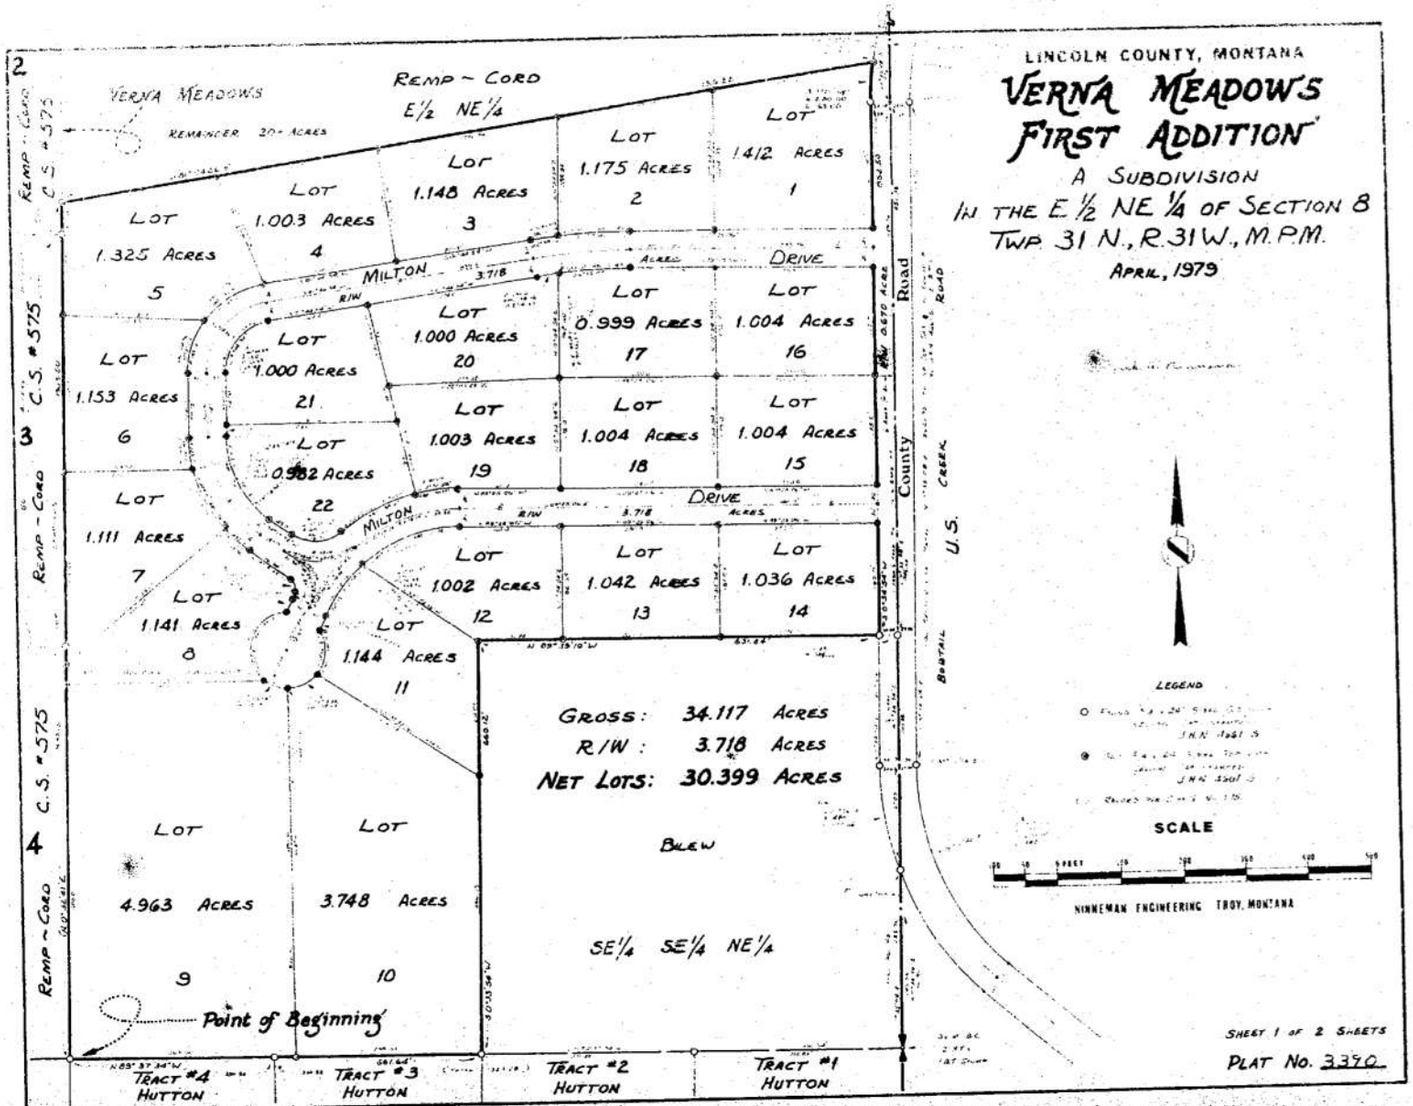
LINCOLN COUNTY, MONTANA
VERNA MEADOWS
FIRST ADDITION
A SUBDIVISION
IN THE E ½ NE ¼ OF SECTION 8
TWP. 31 N., R. 31 W., M.P.M.
APRIL, 1979
VERNA MEADOWS
REMAINDER 20+ ACRES
REMP ~ CORD
E½ NE¼
REMP ~ CORD C.S. #575
C.S. #575
REMP ~ CORD
C.S. #575
REMP ~ CORD
LOT 1.325 ACRES 5
LOT 1.003 ACRES 4
LOT 1.148 ACRES 3
LOT 1.175 ACRES 2
LOT 1.412 ACRES 1
MILTON DRIVE
R/W 3.718 ACRES
LOT 1.153 ACRES 6
LOT 1.000 ACRES 21
LOT 1.000 ACRES 20
LOT 0.999 ACRES 17
LOT 1.004 ACRES 16
LOT 0.982 ACRES 22
LOT 1.003 ACRES 19
LOT 1.004 ACRES 18
LOT 1.004 ACRES 15
LOT 1.111 ACRES 7
LOT 1.141 ACRES 8
LOT 1.144 ACRES 11
LOT 1.002 ACRES 12
LOT 1.042 ACRES 13
LOT 1.036 ACRES 14
GROSS: 34.117 ACRES
R/W: 3.718 ACRES
NET LOTS: 30.399 ACRES
BILEW
SE¼ SE¼ NE¼
LOT 4.963 ACRES 9
LOT 3.748 ACRES 10
Point of Beginning
TRACT #4 HUTTON
TRACT #3 HUTTON
TRACT #2 HUTTON
TRACT #1 HUTTON
County Road
U.S. BOUTAIL CREEK ROAD
LEGEND
SCALE
NINNEMAN ENGINEERING TROY, MONTANA
SHEET 1 OF 2 SHEETS
PLAT No. 3390